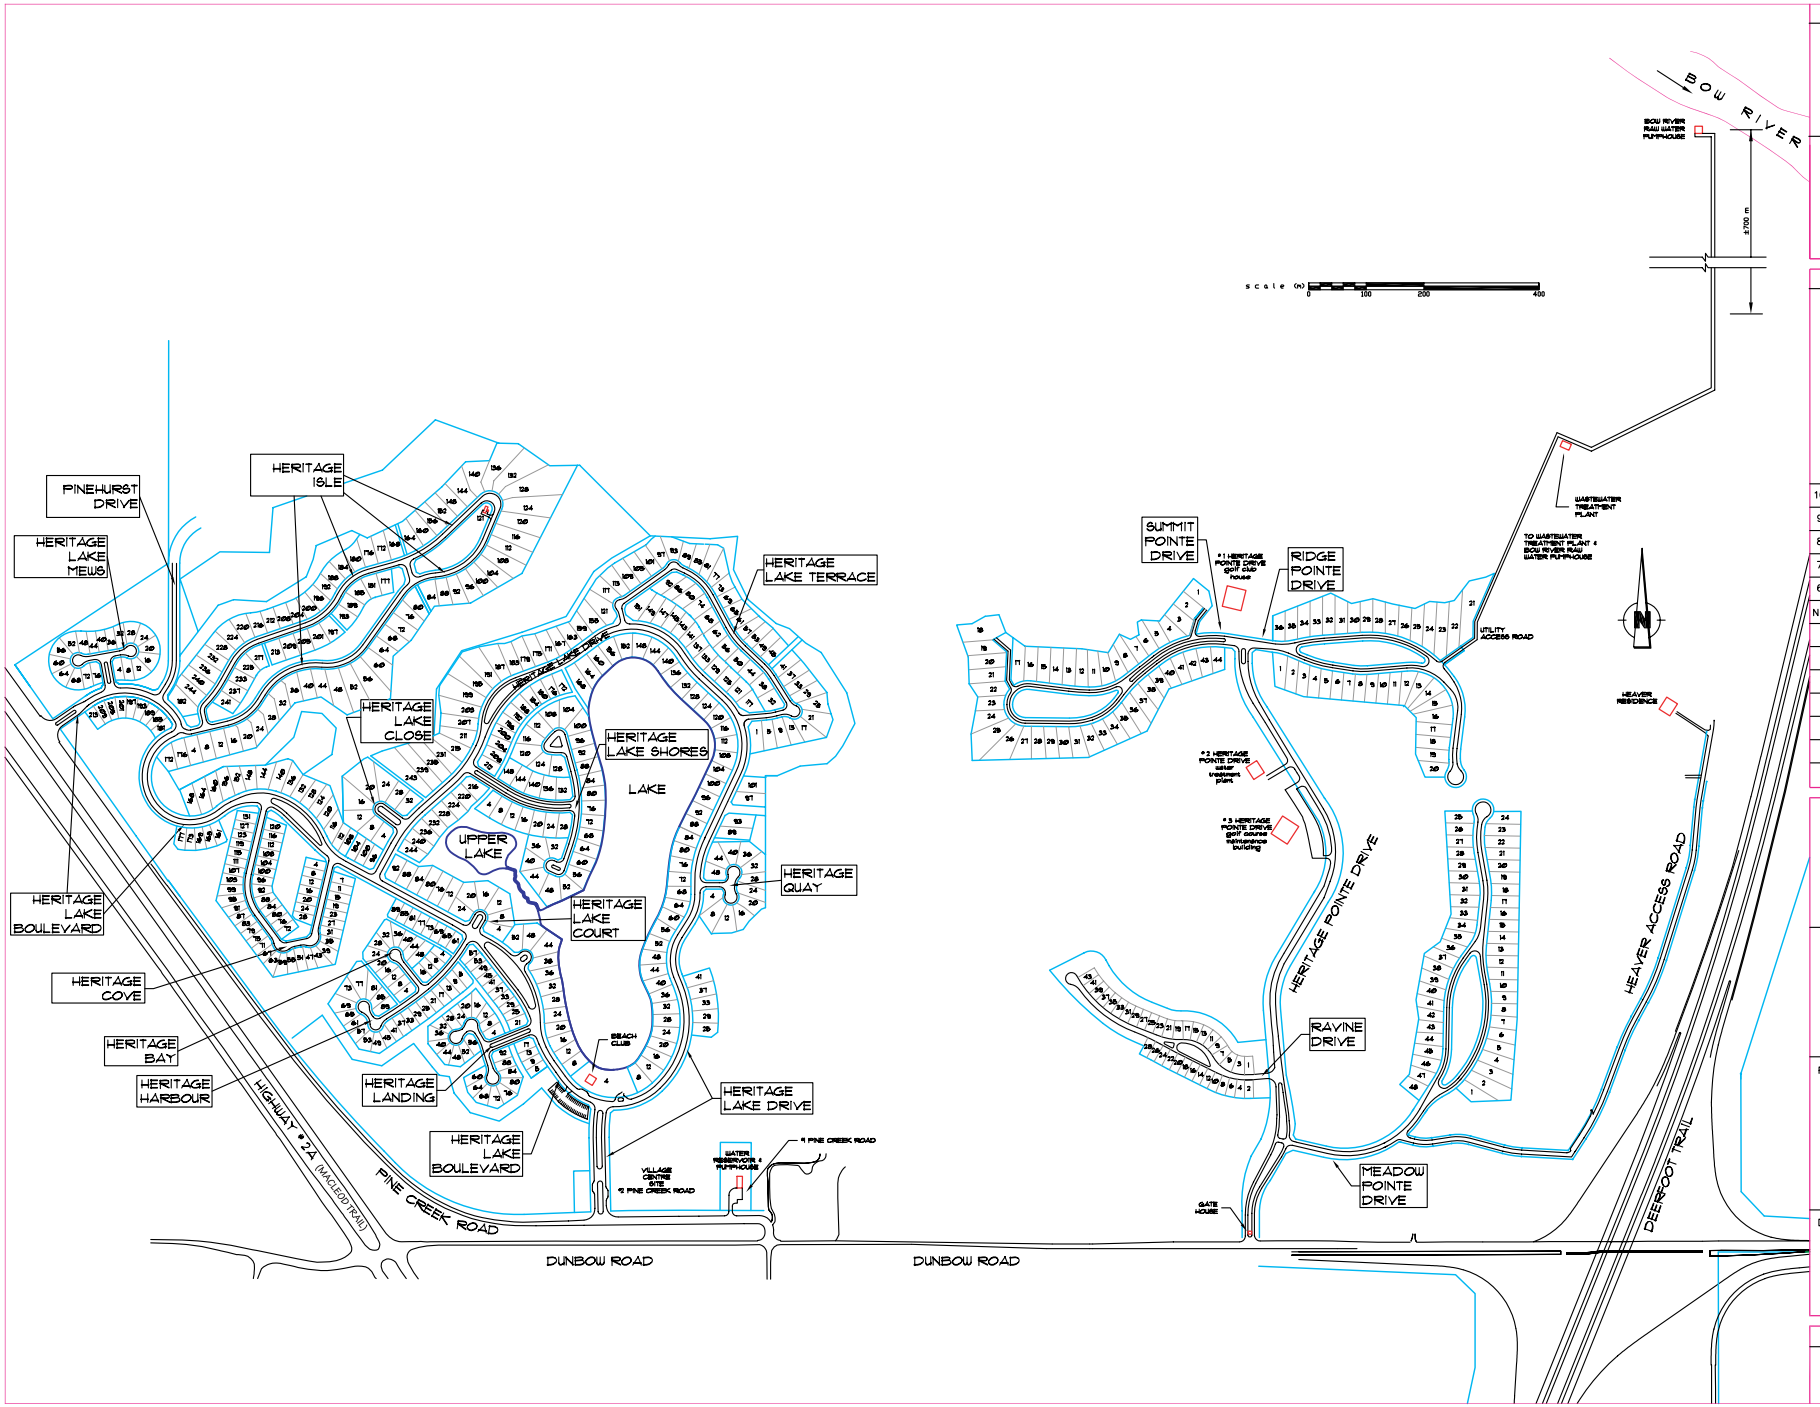

STAMPS

LEGEND

NO.	DATE	DESCRIPTION
10	2005/08/17	ADDED PHASE 7
9	2004/06/29	ADDED PHASES 5 & 6
8	2003/05/15	REVISED PHASE 4 AND CELL 'C' LOT LAYOUTS
7	2003/03/20	REVISED PHASE 4 OF THE LAKE
6	2002/11/18	#38 HERITAGE LAKE BLVD.

REVISIONS

JOB NO.: 3307	FILE: STREET ADDRESSES
SCALE: 1:4500	DATE
DRAWN BY: J.B.	01/11
DESIGNED BY: J.B.	01/11
CHECKED BY: J.B.	01/11/26
APPROVED BY: J.B.	01/11/26

Bel-MK Engineering Ltd.
CALGARY • EDMONTON • KELOWNA
CANMORE • GRANDE PRAIRIE

PROJECT TITLE:

HERITAGE POINTE GOLF COURSE AND THE LAKE AT HERITAGE POINTE

DEWINTON, ALBERTA

DRAWING TITLE:

STREET ADDRESS PLAN

DRAWING NUMBER:	REVISION
FIGURE # 1	**10**